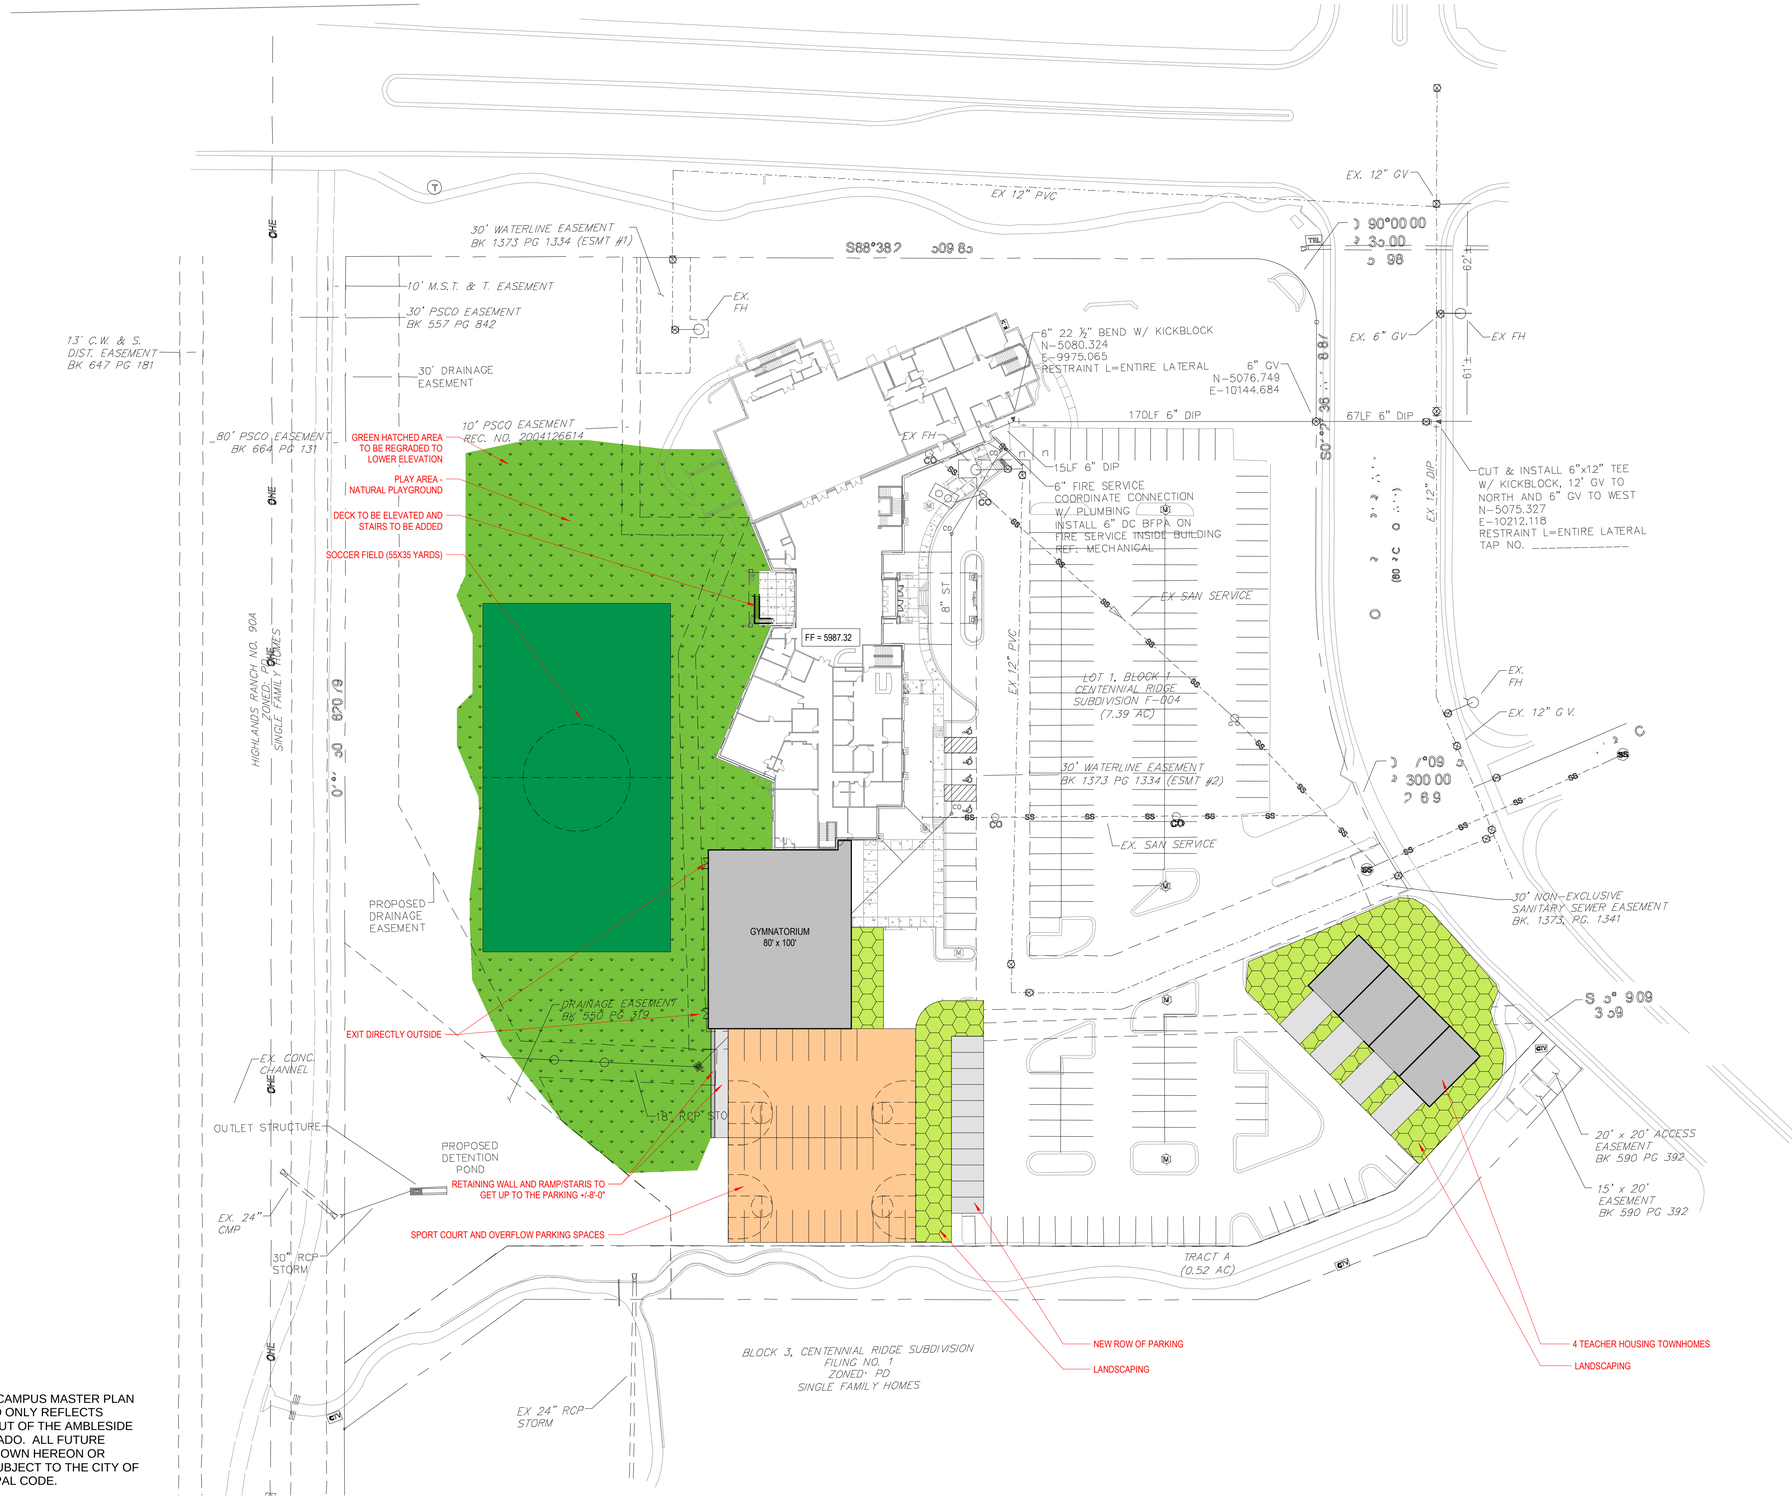

NOTE:
THIS CONCEPTUAL CAMPUS MASTER PLAN IS NOT BINDING AND ONLY REFLECTS POTENTIAL BUILD-OUT OF THE AMBLESIDE SCHOOL OF COLORADO. ALL FUTURE IMPROVEMENTS, SHOWN HEREON OR OTHERWISE; ARE SUBJECT TO THE CITY OF LONE TREE MUNICIPAL CODE.

1 NEW CONSTRUCTION SITE PLAN
SCALE: 1" = 40'-0"

N
0' 20' 40'
SCALE: 1" =40'

Galloway
5500 Greenwood Plaza Blvd., Suite 200
Greenwood Village, CO 80111
303.770.8884
GallowayUS.com

STAMP

NOT FOR CONSTRUCTION

COPYRIGHT
THESE PLANS ARE AN INSTRUMENT OF SERVICE AND ARE THE PROPERTY OF GALLOWAY, AND MAY NOT BE DUPLICATED, DISCLOSED, OR REPRODUCED WITHOUT THE WRITTEN CONSENT OF GALLOWAY. COPYRIGHTS AND INFRINGEMENTS WILL BE ENFORCED AND PROSECUTED.

AMBLESIDE SCHOOL

LINCOLN AVE. & LONE TREE PKWY,
LONE TREE, CO 80124

#	Date	Issue/Description
1	7/31/2023	CONCEPTUAL DESIGN

Project No:	XXX######
Drawn By:	KS
Checked By:	LM

NEW CONSTRUCTION SITE PLAN

AN100

Autodesk Docs://Ambleside School/Ambleside School.rvt
7/31/2023 9:41:48 AM